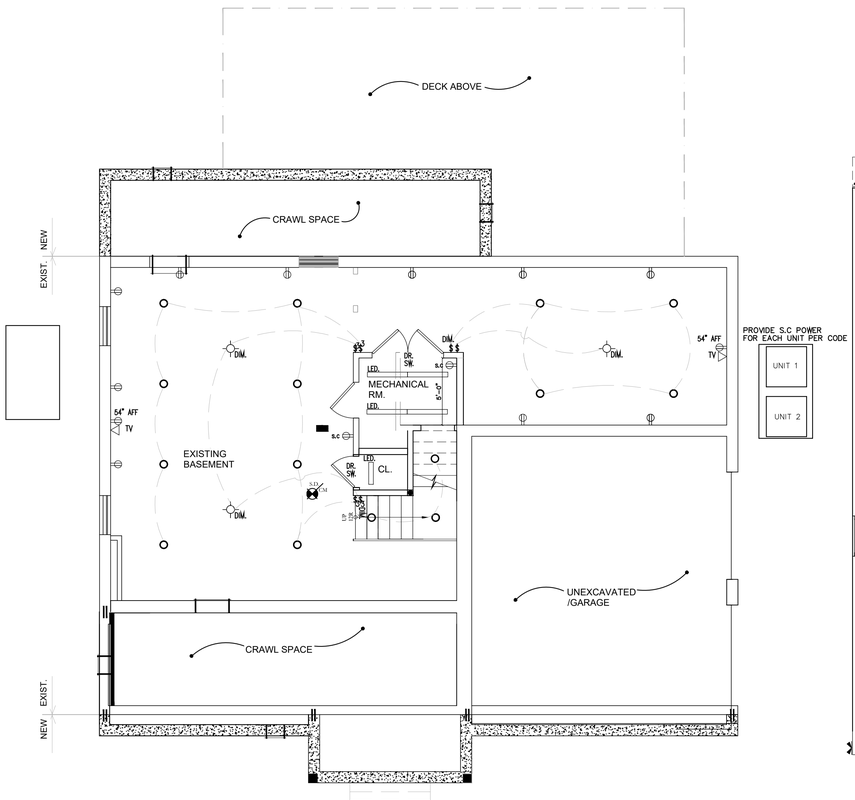

1 BASEMENT PLAN

SCALE: 3/16"=1'-0"

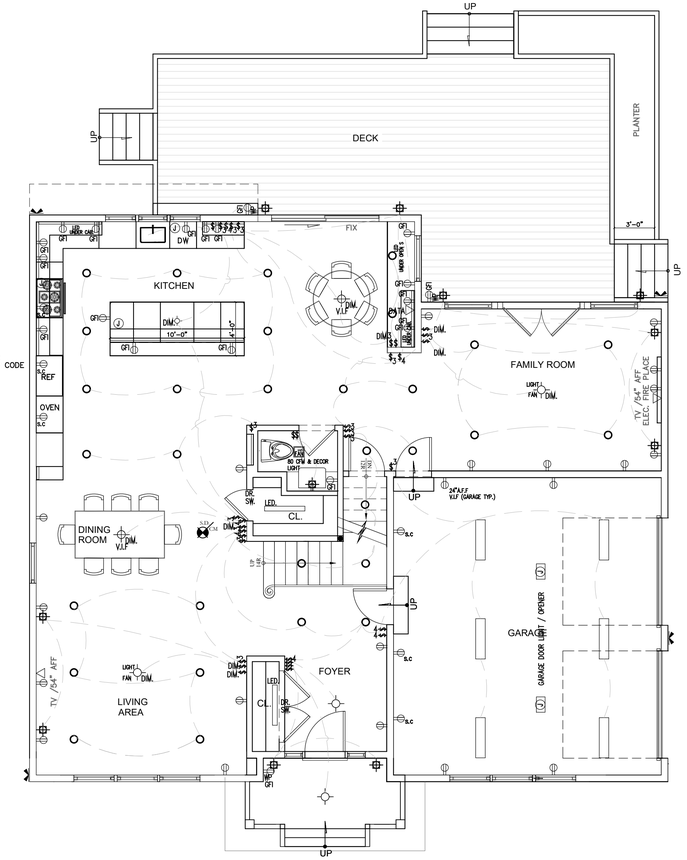

2 1ST FLOOR PLAN

SCALE: 3/16"=1'-0"

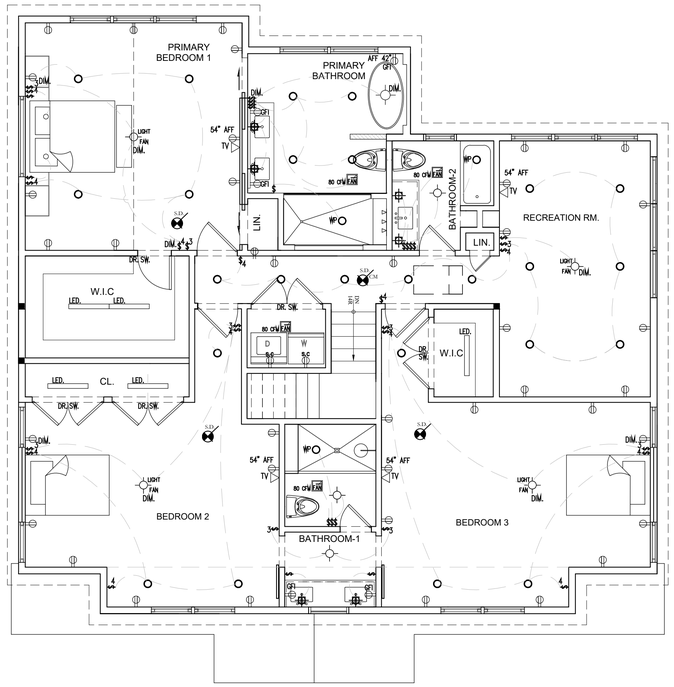

3 2ND FLOOR PLAN

SCALE: 3/16"=1'-0"

NOTES:
SEE BASEMENT ELECTRICAL AND LIGHTING PLAN PAGE A-1

ALL INTERIOR ELECTRICAL FINISHES, LIGHTING FIXTURES, UPGRADED EXISTING TO BE APPROVED AND SELECTED BY OWNER PRIOR TO INSTALLATIONS

SMOKE DETECTOR NOTE:
PROVIDE ONE HARD WIRED, INTERCONNECTED SMOKE DETECTOR ON EACH LEVEL, INCLUDING ATTIC AND BASEMENT. IN EACH SLEEPING ROOM AND ANY ADDITIONAL AREA WHERE SHOWN ON THE DRAWINGS.

CARBON MONOXIDE ALARM NOTE:
PROVIDE ALARMS WITHIN TEN FEET OF EACH BEDROOM ENTRANCE, LOCATED ON THE CEILING AND NO MORE THAN 12" BELOW THE CEILING IF NECESSARY

ELECTRICAL PLAN LEGEND

- $ — LIGHT SWITCH. (DIM.) DIMMER
- $3 — THREE-WAY LIGHT SWITCH
- DECORATIVE CEILING MOUNTED LIGHT FIXTURE
- DUPLEX ELECTRICAL OUTLET
- S.C — DUPLEX ELECTRICAL SEPARATED CIRCUIT OUTLET
- GFI — ELECTRICAL OUTLET W/GROUND FAULT INTERRUP
- WP — EXTERIOR ELECTRICAL OUTLET W/GROUND FAULT INTERRUP
- LED MOUNTED LIGHT FIXTURE
- FAN — MOUNTED FAN & LIGHT FIXTURE COMBINATION
- SECURITY LIGHTING SYSTEM
- J — J BOX OUTLET
- TV CABLE
- WP — OUTDOOR RECESSED SPOT LIGHT
- 4" RECESSED SPOT LIGHT
- SD/CM — WIRE SMOKE /CM W/ BATTERY BACK UP & OWN ELECTRIC CIRCUIT
- SD — WIRE SMOKE W/ BATTERY BACK UP & OWN ELECTRIC CIRCUIT
- WALL MOUNTED LIGHT FIXTURE
- 2.5" RECESSED SPOT LIGHT

NOTES :
- PROVIDE DATA OUTLETS (CABLE T.V, INTERNET & TEL) AT 54" AFF
- VERIFY W/ OWNER ALL LOCATIONS
- VERIFY W/ OWNER ALL DIMMERS LOCATION

OWNER

WRIGHT RESIDENCE

63 HAMILTON AVE.
TAPPAN , NY

ARCHITECT:

DANON GROUP
TEL. (201) 681-7777
1218 WARRENS WAY, WANAQUE, NJ 07465

OPHIR DESIGN CONCEPTS
OPHIR RAYMOND
845.323.6464

DRAWING TITLE:
ELECTRICAL PLANS

PROJECT TITLE:
ADDITION ALTERATIONS

ISSUED/REVISION DATE:			
ISSUED:	JULY-21-2024	BUILDING PERMITS	REVIEW
ISSUED:	SEP-10-2024	REV-1	DIMENSIONS CLARIFICATION

SEAL

DRAWING NO:
A-5

SCALE: AS NOTED