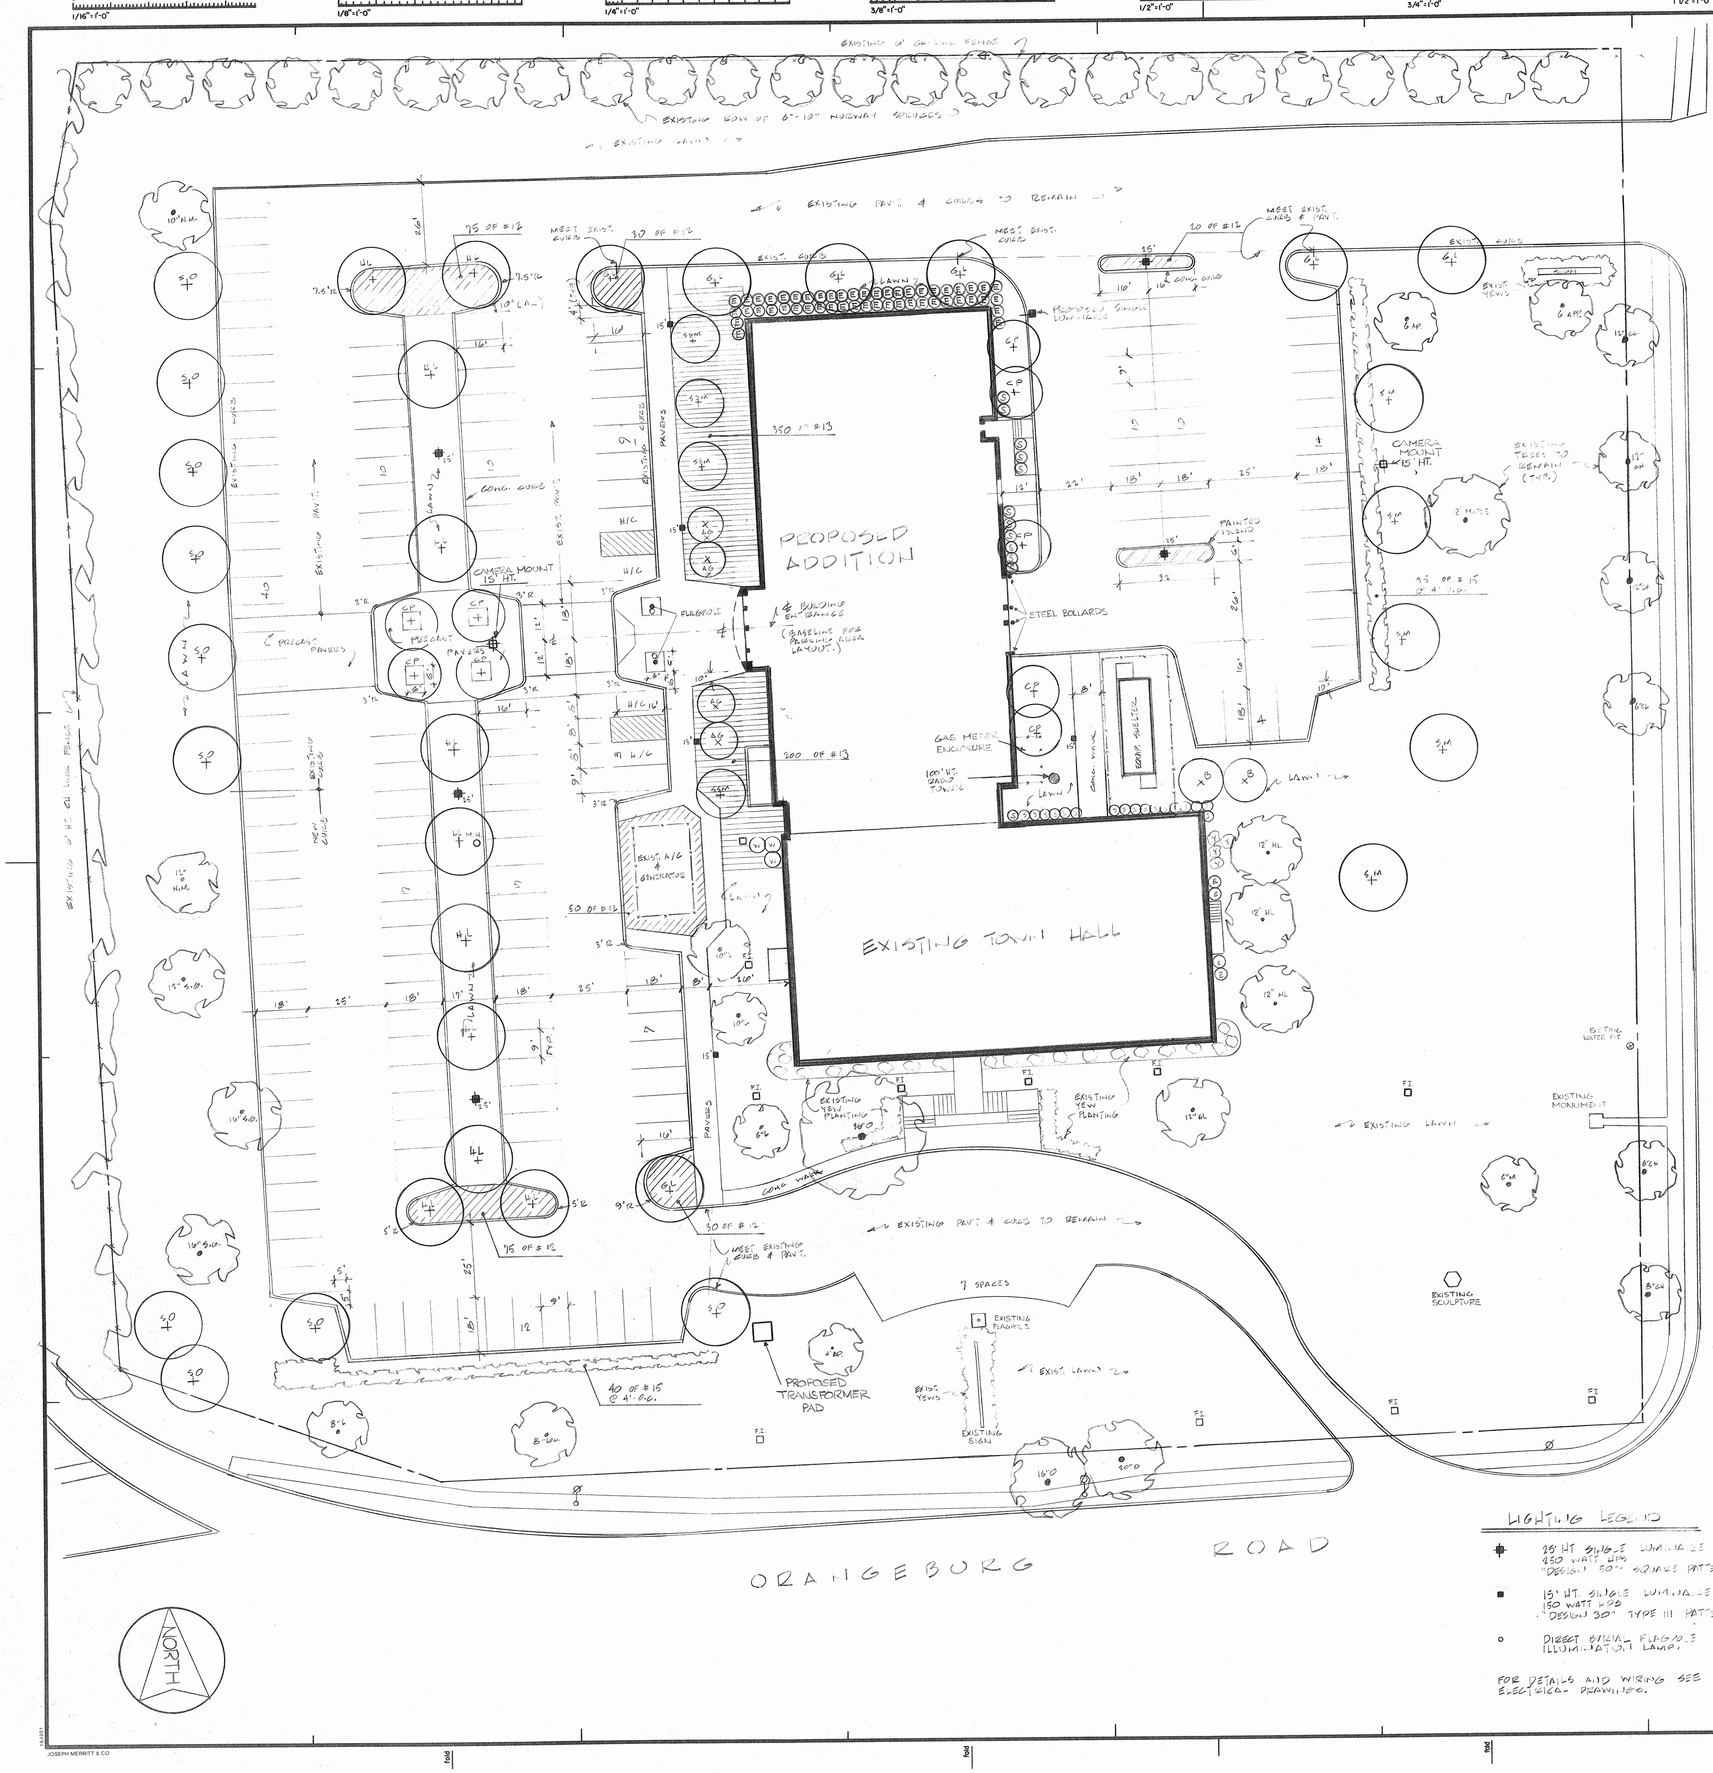

PLANTING NOTES

1. All plants shall be nursery grown and plants and workmanship shall conform to the American Association of Nurserymen Standards and shall be subject to the approval of the Landscape Architect before and after planting.

2. All planting shall be placed under the direction of the Landscape Architect. Give 48 hours notice before planting.

3. Guarantee all plants and workmanship for a period of two planting seasons. (One full year)

4. Place 4" of topsoil on all lawn areas and 12" of topsoil in all planting beds.

5. Plant pits shall be 36" wider for trees and 24" wider for shrubs and 6" deeper than the root ball. Remove all existing soil from plant pit and backfill with a mixture of one part peat humus; one part dehydrated cow manure; and four parts topsoil. Fertilize all plants with 2 to 3 oz. per foot of shrub height and 2 to 3 lbs. per inch of tree trunk of 5-10-5 fertilizer. For evergreen planting, add 1 lb. per 100 square feet of plant bed each of ammonium sulfate and superphosphate. Remove upper half of burlap from root ball.

6. Stake all trees with two cedar stakes; cover twisted 10 gauge galvanized wire with rubber hose and fasten around tree at 5 foot height minimum. Wrap trunk with kraft paper to first branch. Remove guy wires and stakes after one year.

7. Mulch all plants and planted areas with a 4" depth of shredded pine or oak bark.

8. Fertilize areas before seeding or sodding with 15 lbs. per 1000 square feet of 10-20-10 fertilizer or approved equivalent. Repeat after 8 weeks.

9. Lawn areas shall be seeded at 5 lbs. per 1000 square feet with the following seed mix: 40% Jamestown Chewings Fescue, 40% Baron Kentucky Bluegrass, and 20% Yorktown Perennial Rye. Mulch newly seeded lawn at 90 lbs. per 1000 square feet with hay or straw mulch.

10. When sod is specified by the owner, sod shall be Warrens A-34 Bluegrass sod or approved equivalent.

11. The contractor is responsible to plant the total quantities of all plants shown on the planting plan. Changes to the site plan from that shown on the Planting Plan which cause different site areas available for planting shall have planting adjusted on site by the Landscape Architect. The quantities of plants shown on the plant list are not guaranteed. The quantities of planting shown graphically on the plan shall govern.

12. Existing trees shown on this plan are to remain undisturbed. All existing trees shown to remain are to be protected with a 4 foot high snow fence placed at the drip line of the branches or at 8 feet minimum from the tree trunk.

PLANT LIST

No. & SYMBOL	PLANT NAME	QUANTITY	SIZE & REMARKS
1. SM	Acer saccharum Sugar Maple	5	2 1/2"-3"cal. B&B
2. SSM	Acer saccharum monumentale Sentry Sugar Maple	4	2 1/2"-3"cal. B&B
3. HL	Gleditsia triacanthos "Shademaster" Shademaster Honeylocust	11	2 1/2"-3"cal. B&B
4. SO	Quercus coccinea Scarlet Oak	9	2 1/2"-3"cal. B&B
5. CP	Pyrus calleryana Redspire Redspire Callery Pear	9	2 1/2"-3"cal. B&B
6. GL	Tilia cordata Greenspire Greenspire Linden	7	2 1/2"-3"cal. B&B
7. B	Betula Jacquemontii Jacquemonti	2	1 3/4"-2"cal., B&B 12'-14'ht.
8. A	Azalea calendulacea carat Flame Azalea	14	18"-24"ht. B&B
9. W	Euonymus alatus Winged Euonymus	3	3 1/2'-4'ht. B&B
10. S	Euonymus vegetus sarcoxie Bigleaf Wintercreeper	29	2'-2 1/2'ht. B&B
11. E	Euonymus patens "Manhattan" Manhattan Euonymus	56	2 1/2'-3'ht. B&B
12. ////	Ilex crenata Hetzi Large Convexleaf Holly	280	18"-24"ht. B&B plant 30" o.c.
13.	Juniperus procumbens nana Japanese Garden Juniper	550	15"-18"spr. B&B plant 30" o.c.
14. R	Rhamnus frangula columnaris Tallhedge Buckthorn	41	3'-4'ht. B&B
15. V	Viburnum burkwoodi Burkwood Viburnum	75	3'-3 1/2'ht. B&B
16. AG X	ACER GRISEUM PAPERBARK MAPLE	4	1 3/4" 2"-CAL B&B

LIGHTING LEGEND

- 25' HT. SINGLE LUMINAIRE 250 WATT HPS "DESIGN 50" SQUARE PATTERN
- 15' HT. SINGLE LUMINAIRE 150 WATT HPS "DESIGN 50" TYPE III PATTERN
- DIRECT BURIAL FLOOD ILLUMINATION LAMP.

FOR DETAILS AND WIRING SEE ELECTRICAL DRAWINGS.

ADDITION TO THE ORANGETOWN TOWN HALL

ORANGEBURG, N.Y.

416 Slater Rd. New Britain, Connecticut 06053 (203) 229-0361

Drawn by: PDT, DGT Scale: 1"=20'-0"

LAYOUT & PLANTING PLAN

Project no. 91025 Drawing no.

Date JULY 13, 1988

L-3

JOSEPH MERRITT & CO.